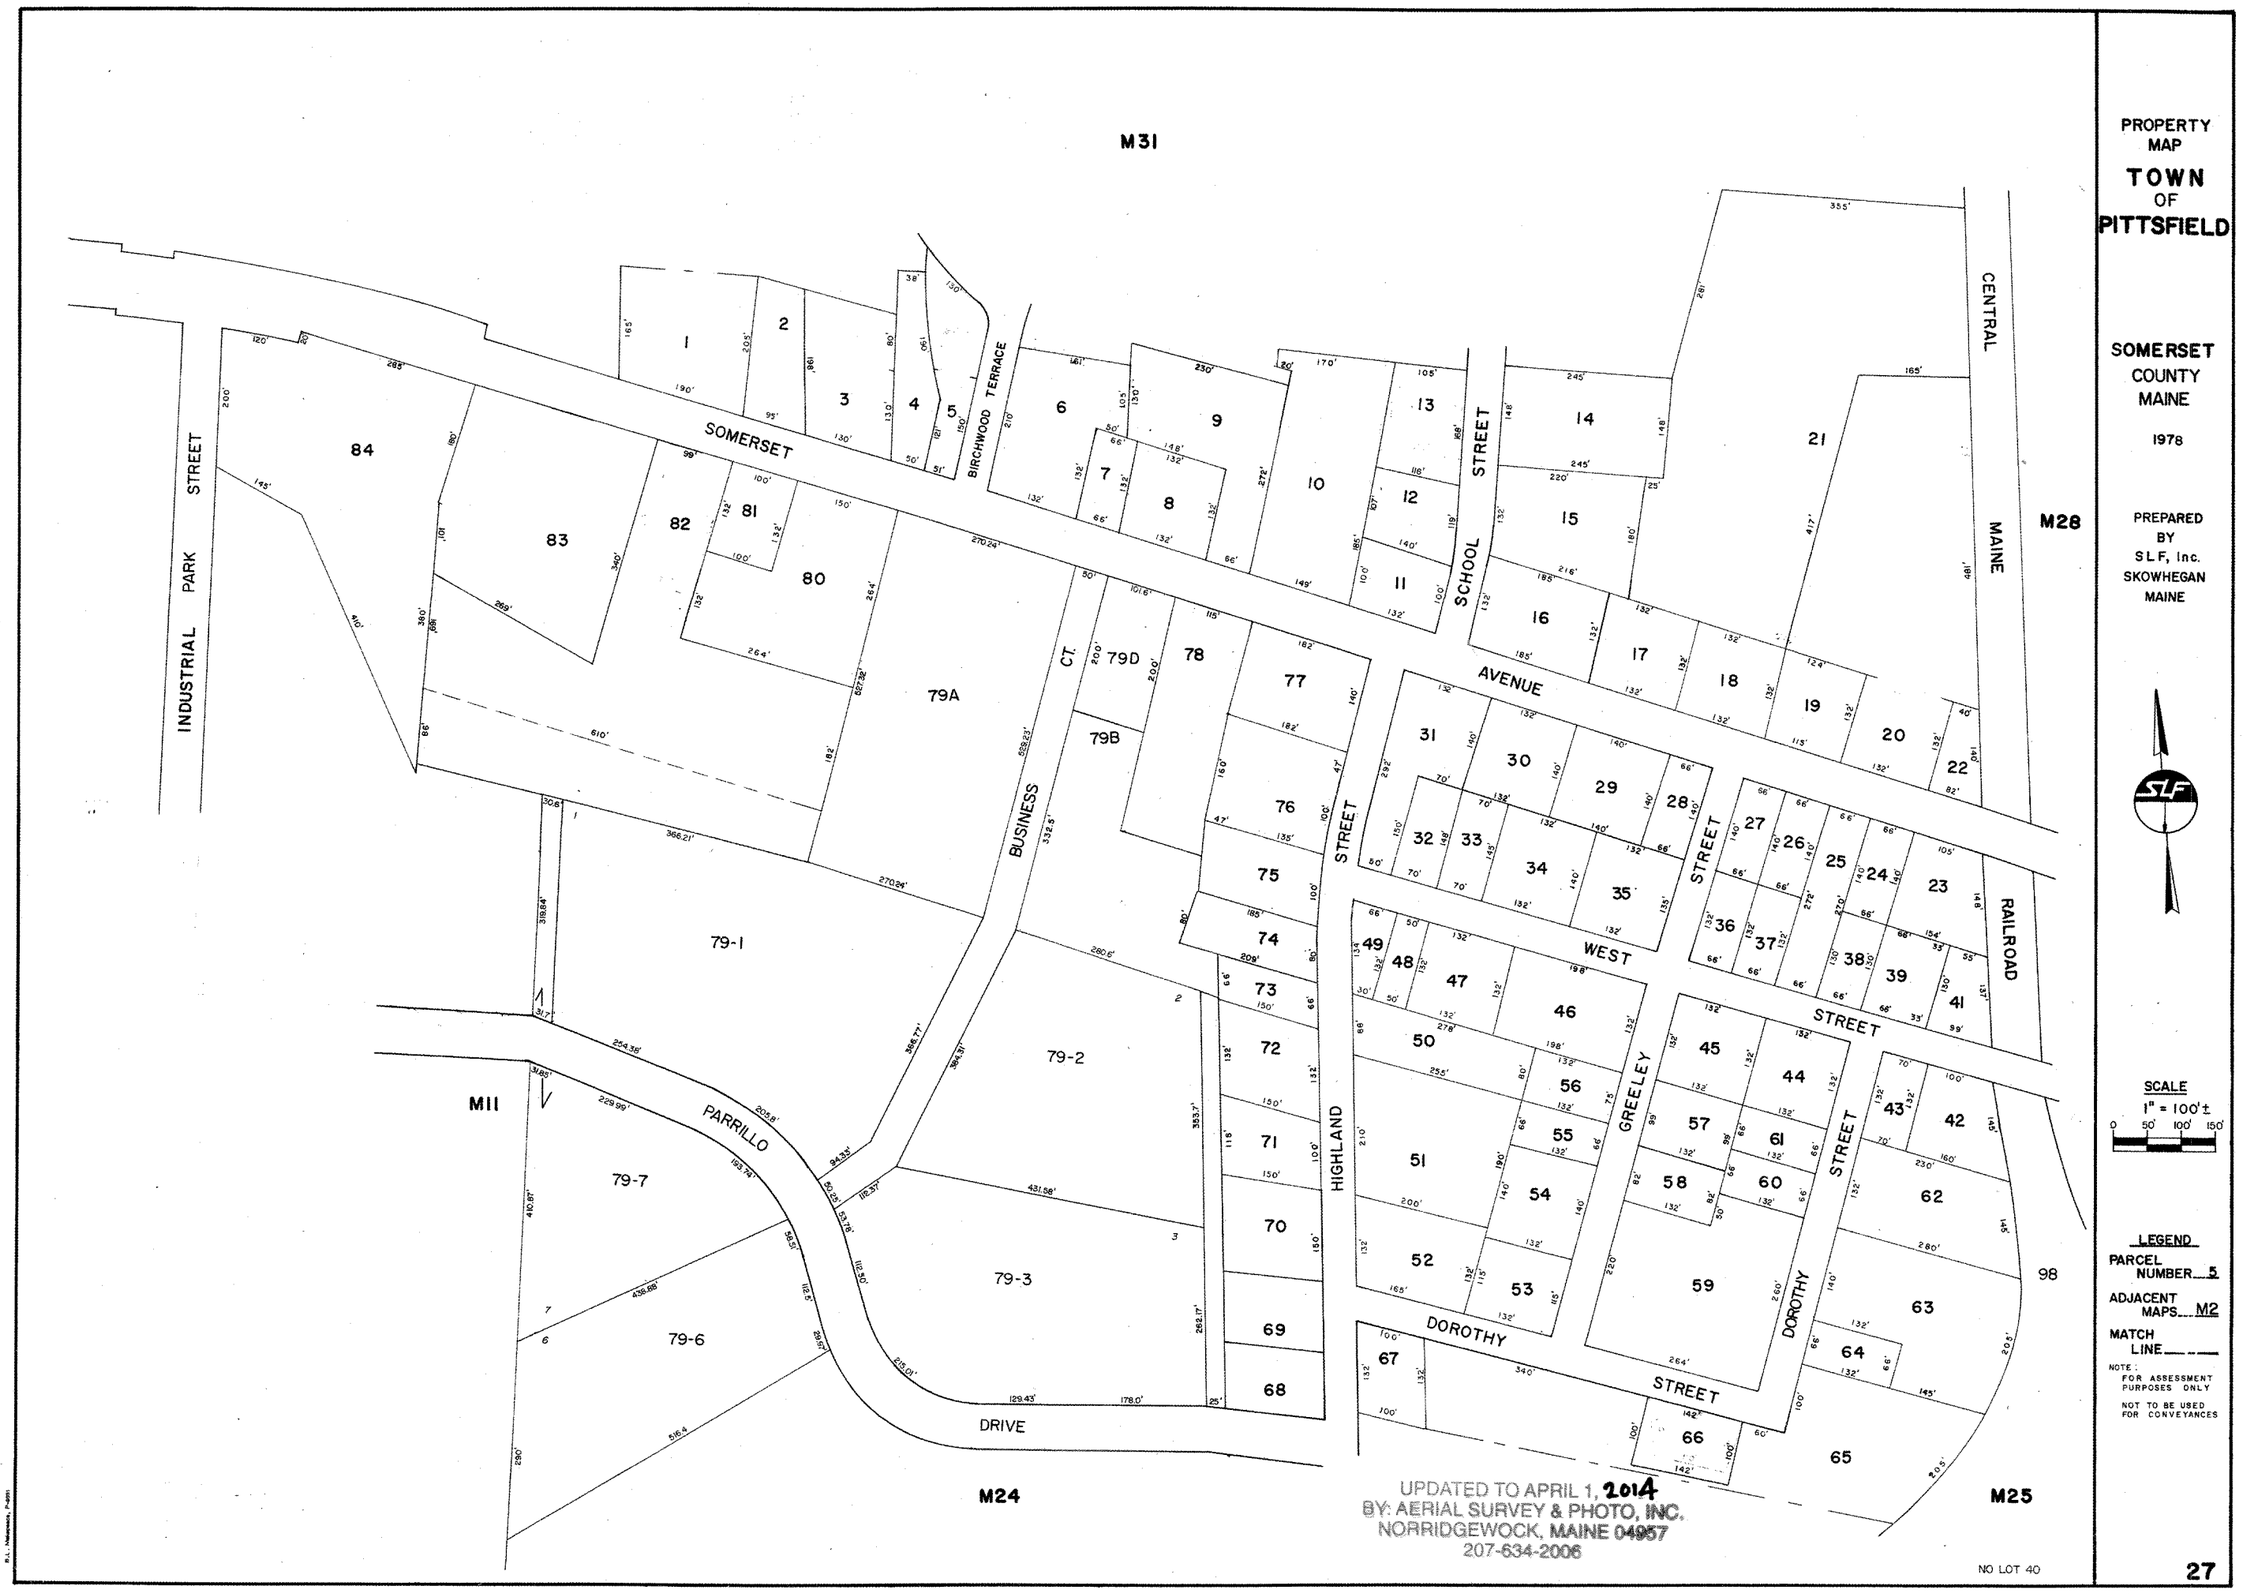
M31
M28
M11
M24
M25
SOMERSET
AVENUE
INDUSTRIAL PARK STREET
BIRCHWOOD TERRACE
SCHOOL STREET
CENTRAL MAINE
RAILROAD
BUSINESS
C.T.
HIGHLAND STREET
WEST STREET
GREELEY STREET
DOROTHY STREET
PARRILLO DRIVE
NO LOT 40
UPDATED TO APRIL 1, 2014
BY: AERIAL SURVEY & PHOTO, INC.
NORRIDGEWOCK, MAINE 04957
207-634-2006
PROPERTY MAP
TOWN OF PITTSFIELD
SOMERSET COUNTY MAINE
1978
PREPARED BY S.L.F. Inc. SKOWHEGAN MAINE
SCALE
1" = 100'±
0 50' 100' 150'
LEGEND
PARCEL NUMBER 5
ADJACENT MAPS M2
MATCH LINE
NOTE: FOR ASSESSMENT PURPOSES ONLY
NOT TO BE USED FOR CONVEYANCES
27