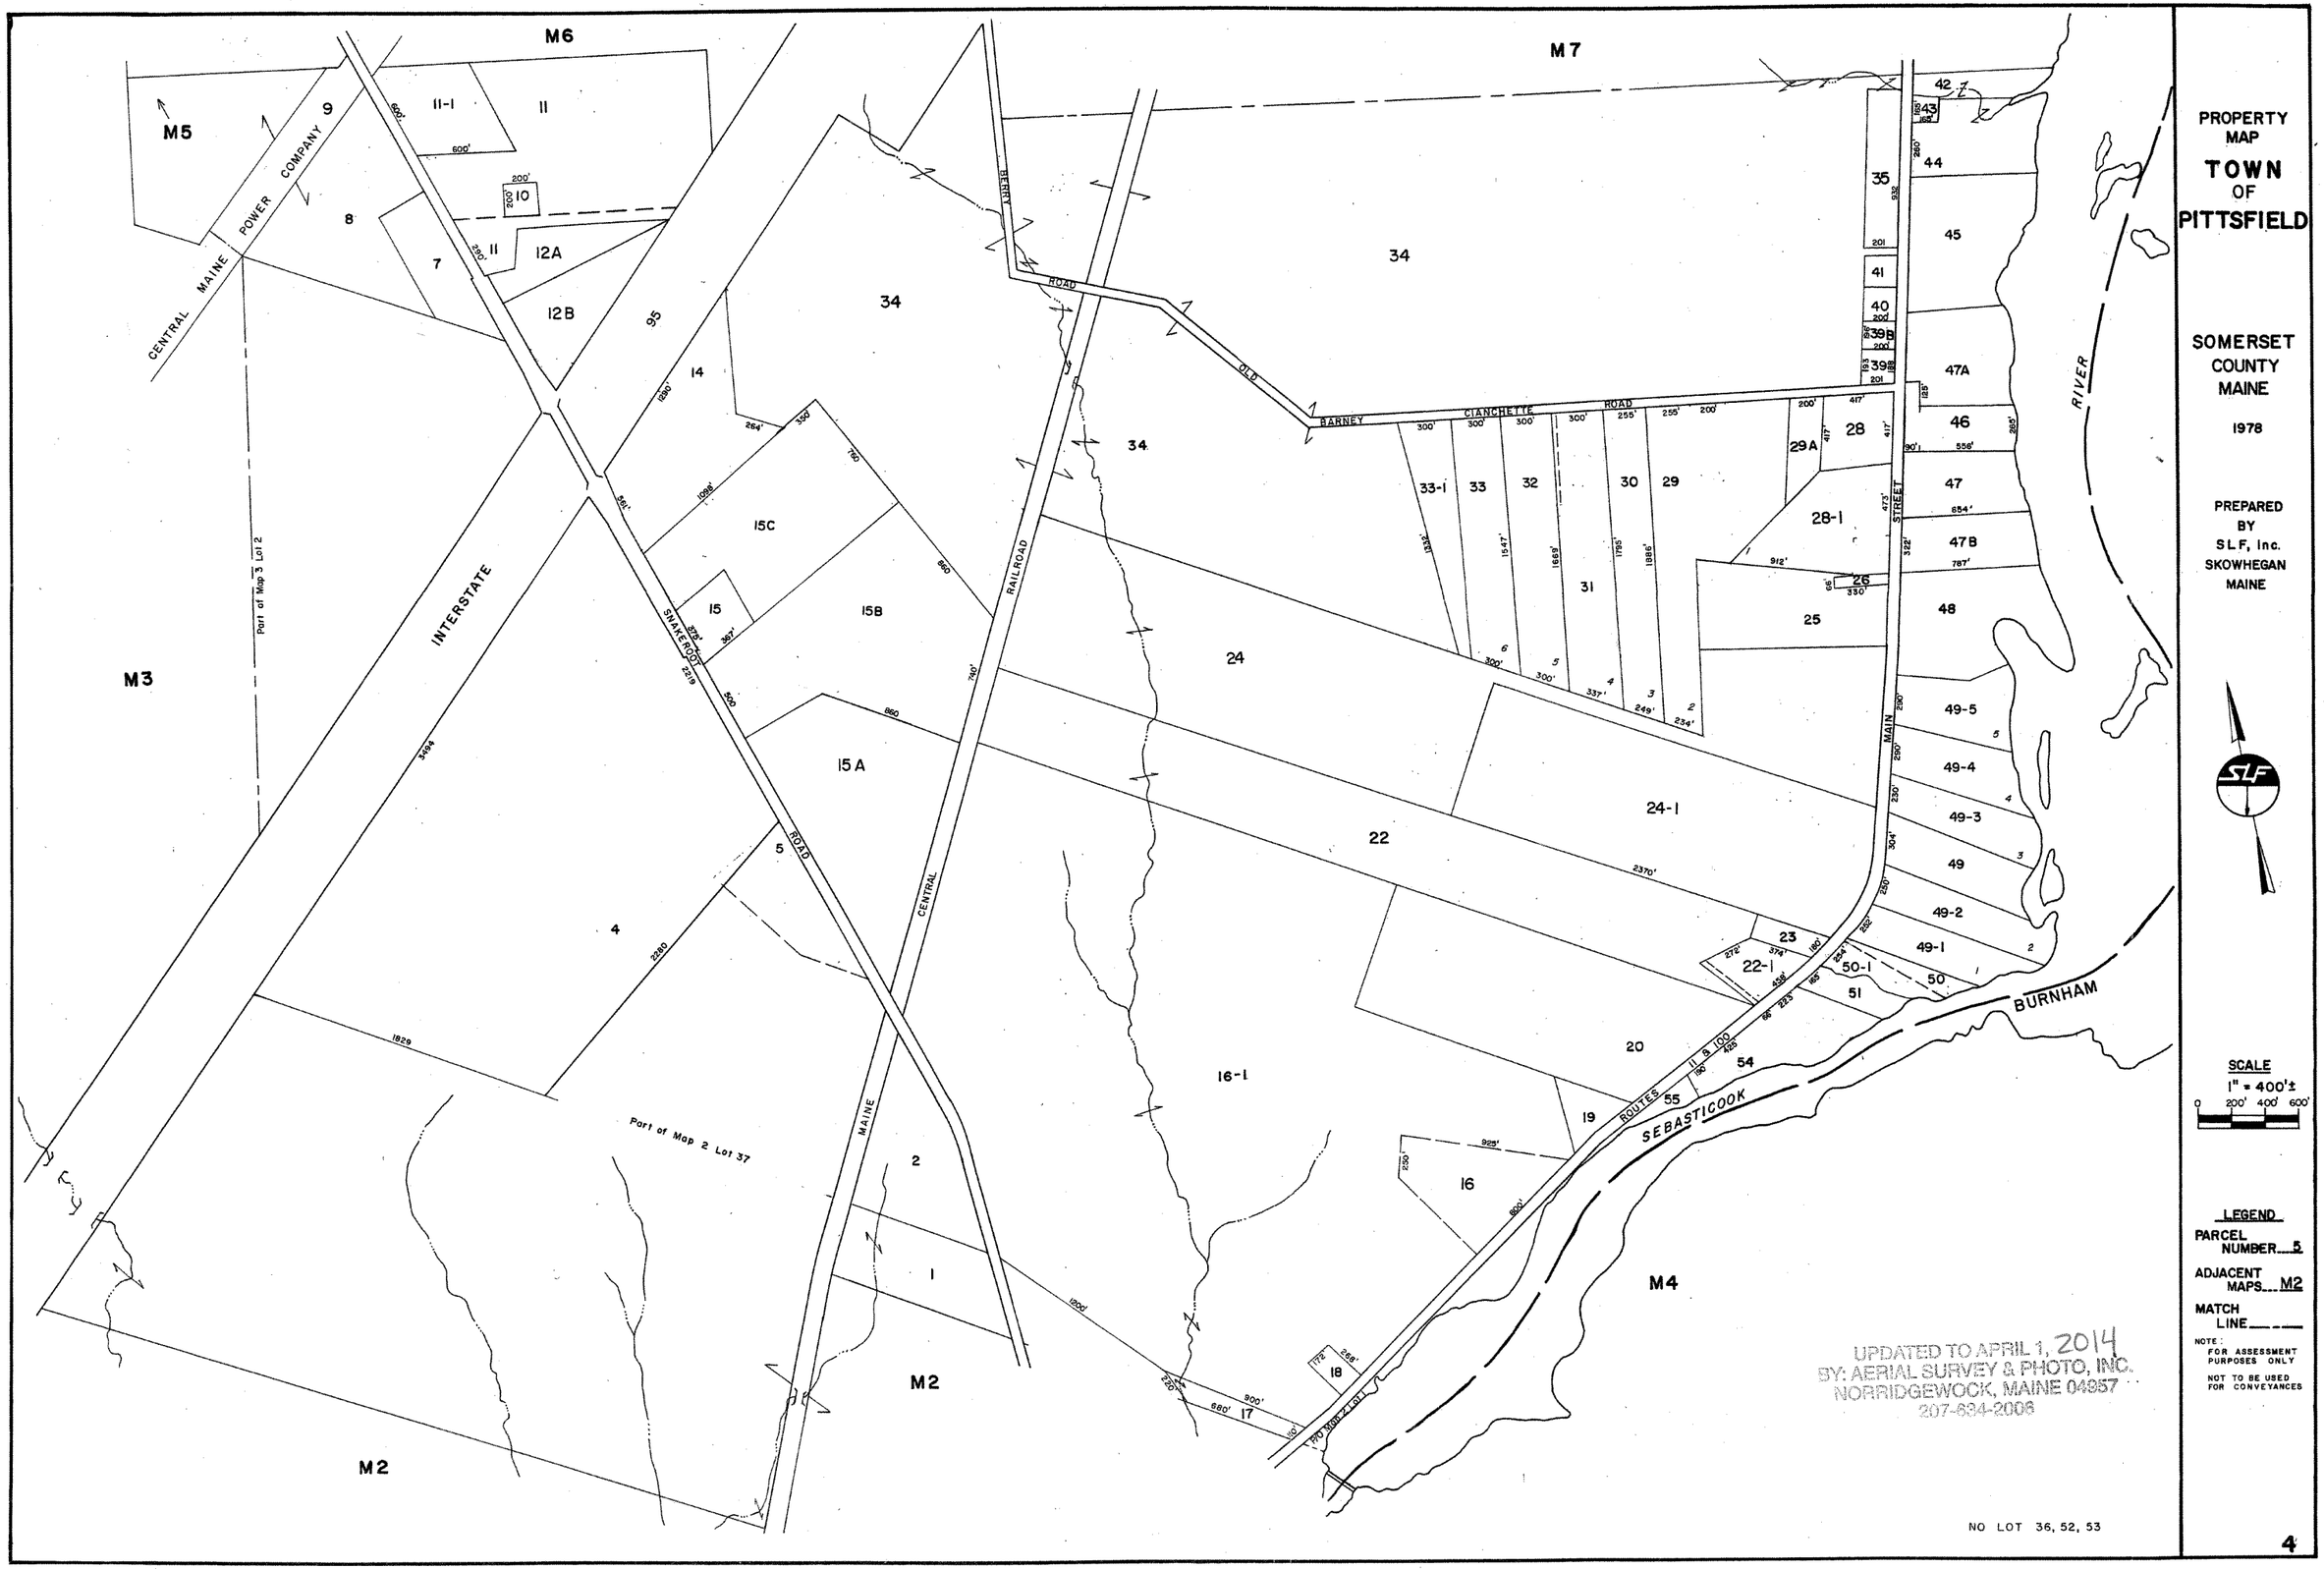
PROPERTY MAP
TOWN OF PITTSFIELD
SOMERSET COUNTY MAINE
1978
PREPARED BY S.L.F, Inc. SKOWHEGAN MAINE
SCALE
1" = 400'±
0 200' 400' 600'
LEGEND
PARCEL NUMBER 5
ADJACENT MAPS M2
MATCH LINE
NOTE: FOR ASSESSMENT PURPOSES ONLY
NOT TO BE USED FOR CONVEYANCES
M2
M3
M4
M5
M6
M7
CENTRAL MAINE POWER COMPANY
INTERSTATE
Part of Map 3 Lot 2
Part of Map 2 Lot 37
SNAKEROOT ROAD
BERRY ROAD
OLD BARNEY CIANCHETTE ROAD
CENTRAL MAINE RAILROAD
MAIN STREET
ROUTES 11 & 100
SEBASTICOOK RIVER
BURNHAM
NO LOT 36, 52, 53
UPDATED TO APRIL 1, 2014
BY: AERIAL SURVEY & PHOTO, INC.
NORRIDGEWOCK, MAINE 04957
207-634-2006